# GA HANGAR AREA PHASING

**Phase 1**
SEPT 28 thru NOV 12

**Phase 2**
NOV 13 thru DEC 11

**Phase 3**
DEC 14 thru JAN 28

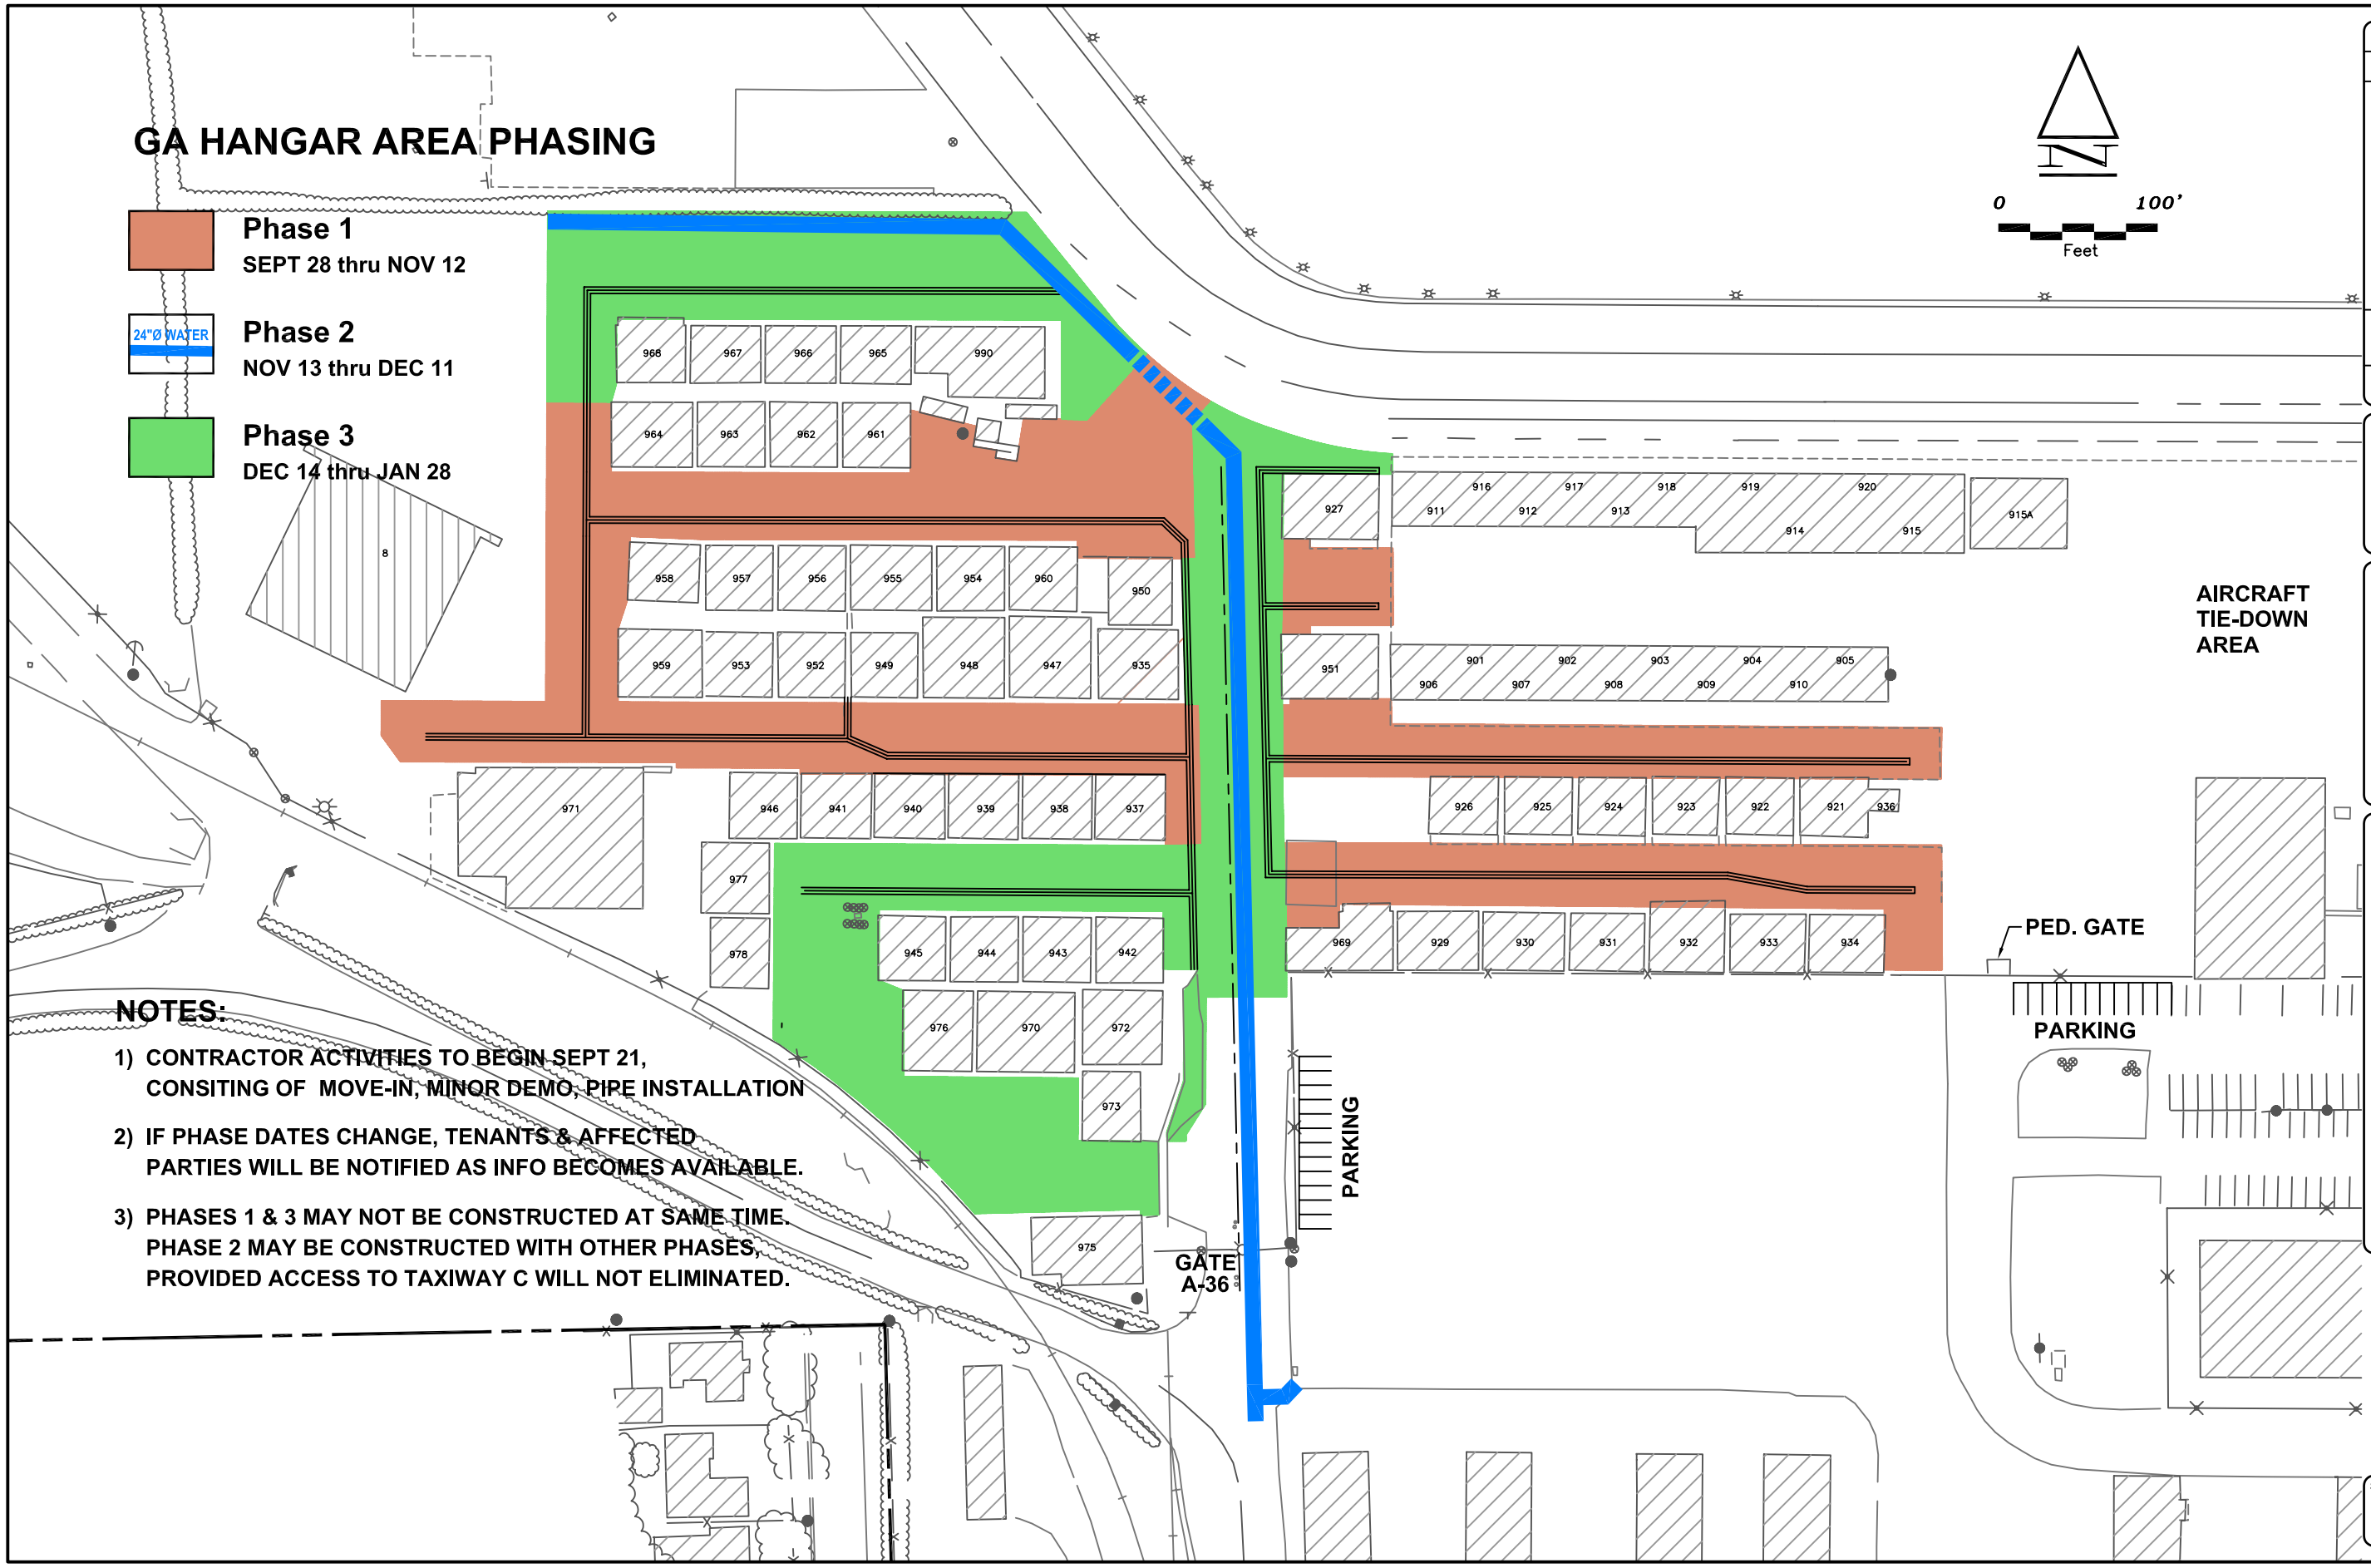


## NOTES:

1) CONTRACTOR ACTIVITIES TO BEGIN SEPT 21, CONSITING OF MOVE-IN, MINOR DEMO, PIPE INSTALLATION
2) IF PHASE DATES CHANGE, TENANTS & AFFECTED PARTIES WILL BE NOTIFIED AS INFO BECOMES AVAILABLE.
3) PHASES 1 & 3 MAY NOT BE CONSTRUCTED AT SAME TIME. PHASE 2 MAY BE CONSTRUCTED WITH OTHER PHASES, PROVIDED ACCESS TO TAXIWAY C WILL NOT ELIMINATED.

| REV. | DATE | REVISION DESCRIPTION | DR. | CH. |
|---|---|---|---|---|
| | | | | |

FILE NO. GA APRON
SCALE: AS SHOWN
DESIGNER: DER
DRAWN BY: DER
CHECKED BY: DER
MANAGER: DER

EAST KERN AIRPORT DISTRICT
1434 FLIGHT LINE
MOJAVE, CA 93501
(661) 824-2433 TEL
(661) 824-2914 FAX

General Aviation Apron Rehab
PAVING & V-GUTTER PHASING PLAN
GENERAL AVIATION HANGAR AREA

MOJAVE AIR AND SPACE PORT

SHEET
C-13
9 OF XX SHEETS